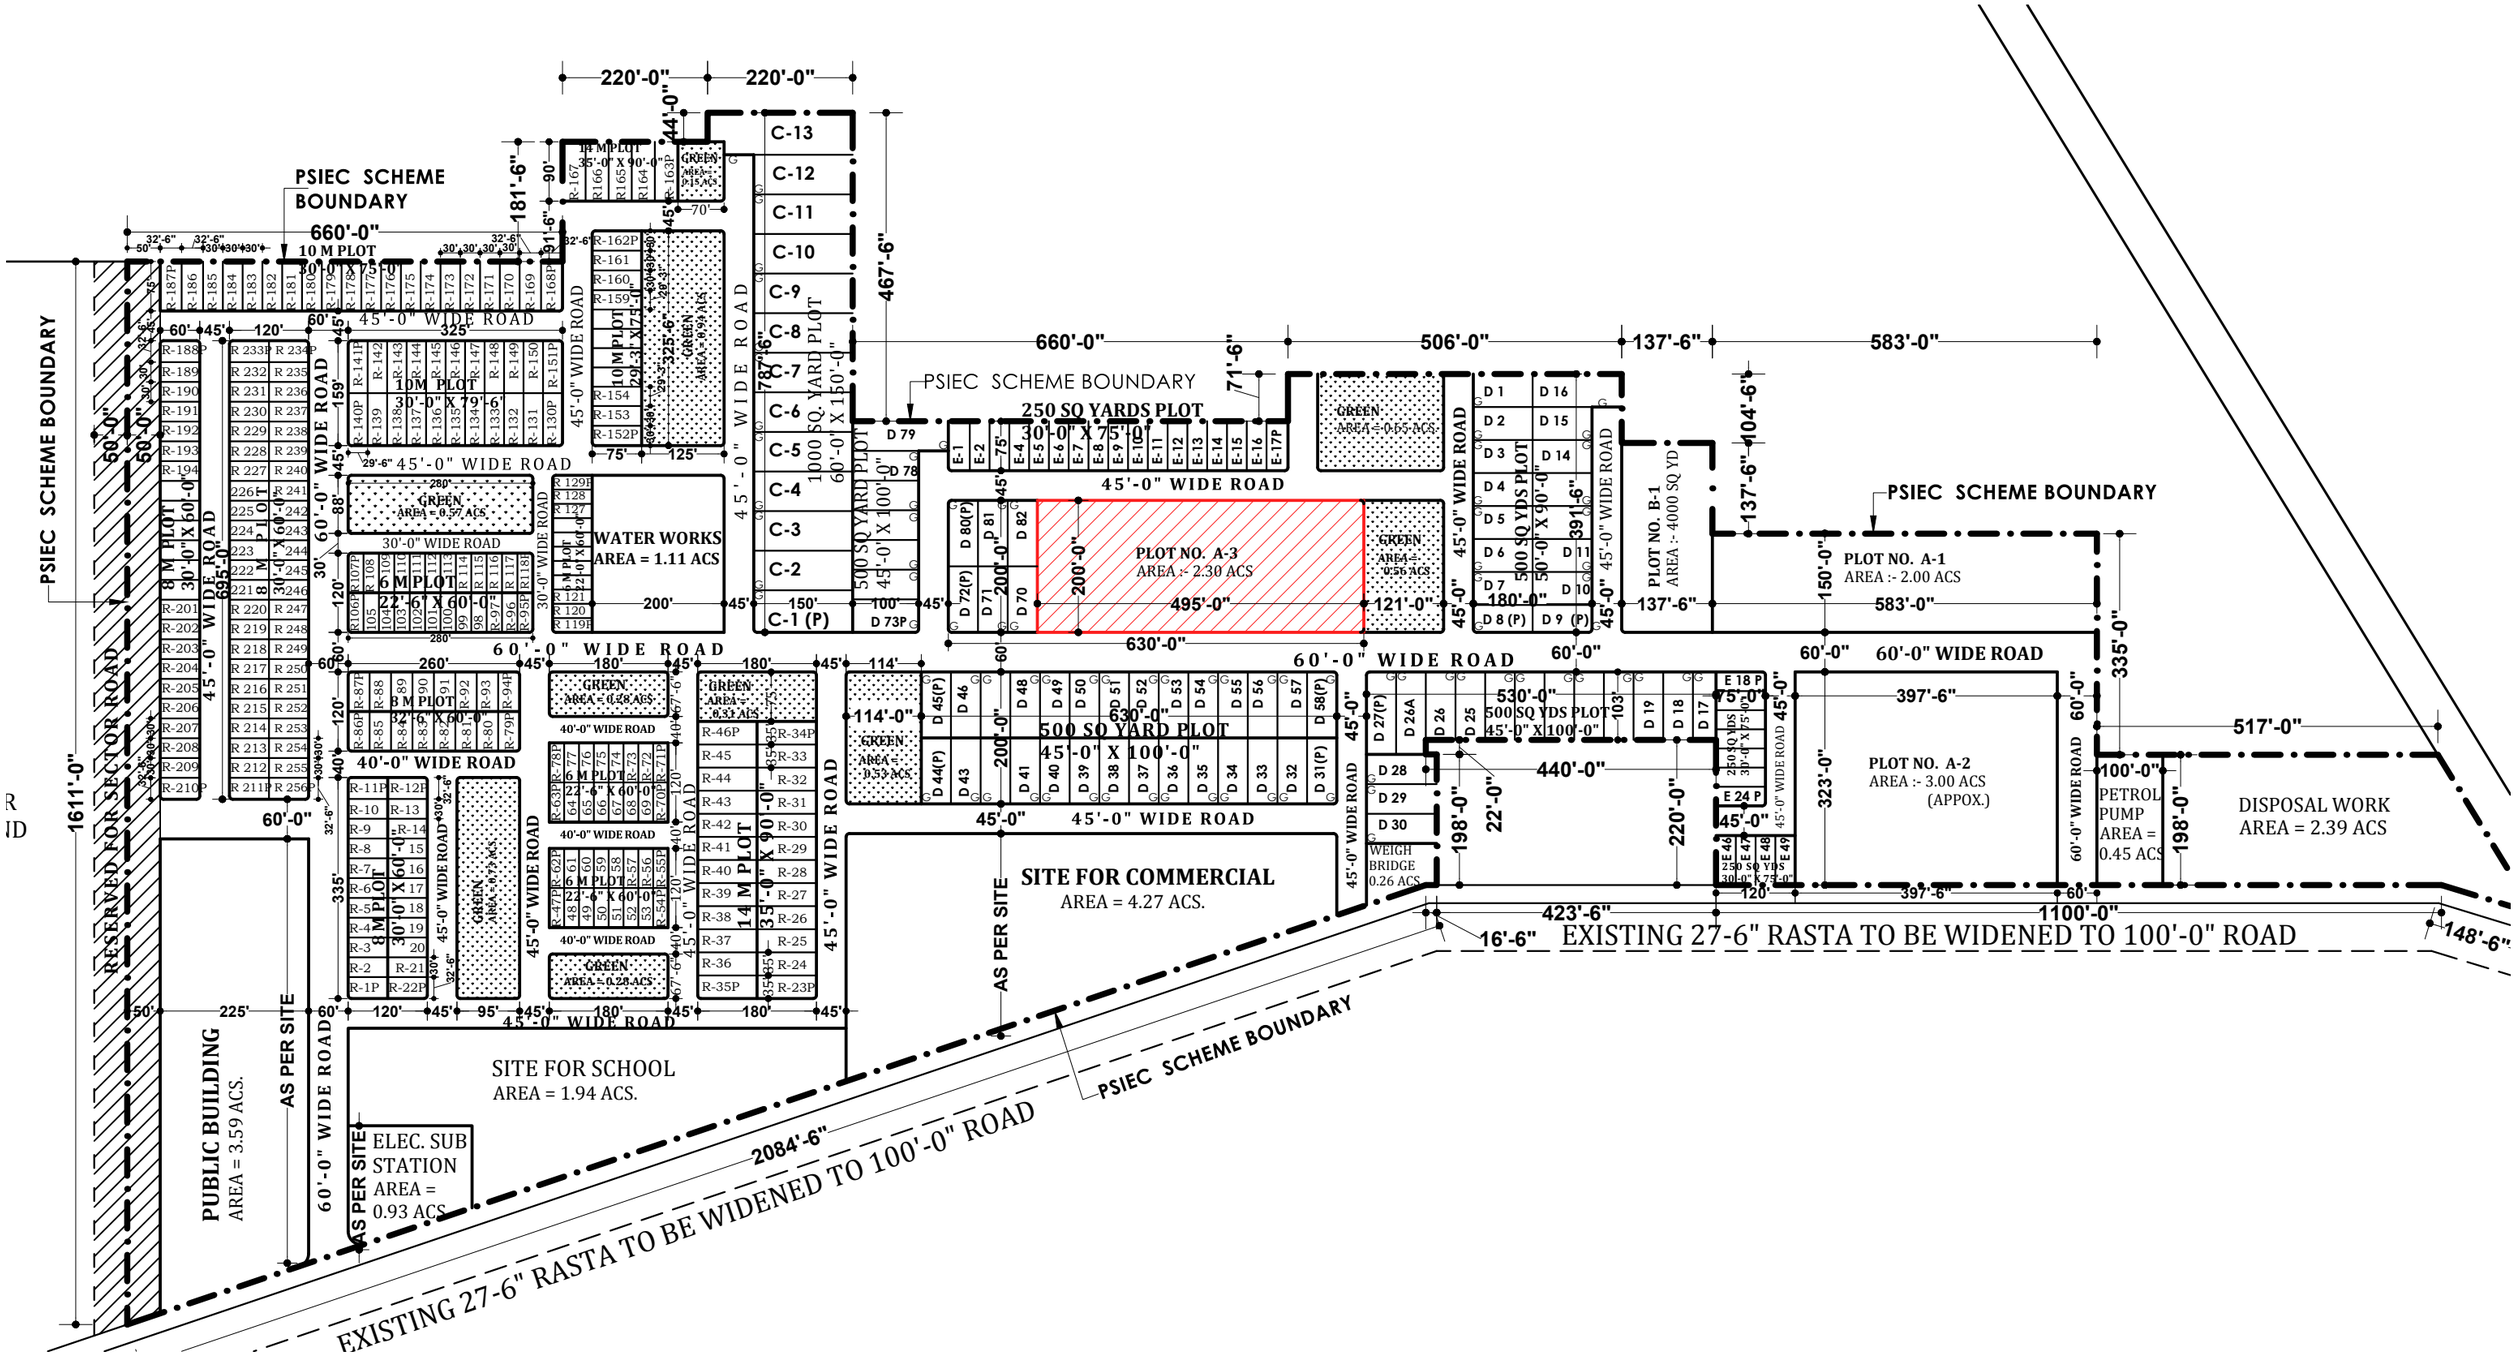

PSIEC SCHEME BOUNDARY
RESERVED FOR SECTOR ROAD
PUBLIC BUILDING
AREA = 3.59 ACS.
SITE FOR SCHOOL
AREA = 1.94 ACS.
ELEC. SUB STATION
AREA = 0.93 ACS.
SITE FOR COMMERCIAL
AREA = 4.27 ACS.
WATER WORKS
AREA = 1.11 ACS
PLOT NO. A-3
AREA :- 2.30 ACS
PLOT NO. A-1
AREA :- 2.00 ACS
PLOT NO. A-2
AREA :- 3.00 ACS
(APPOX.)
PLOT NO. B-1
AREA :- 4000 SQ YD
DISPOSAL WORK
AREA = 2.39 ACS
PETROL PUMP
AREA = 0.45 ACS
WEIGH BRIDGE
0.26 ACS
EXISTING 27-6" RASTA TO BE WIDENED TO 100'-0" ROAD