CLICK LINK BELOW TO SEE LOCATION ON GOOGLE MAP.

https://www.google.co.in/maps/place/Goindwal+Sahib,+Punjab+143422/@31.3558103,75.1358541,1311m/data=!3m1!1e3!4m5!3m4!1s0x391a2e3a13003cd3:0xc0017a66701588401!8m2!3d31.3638402!4d75.13702547hl=en

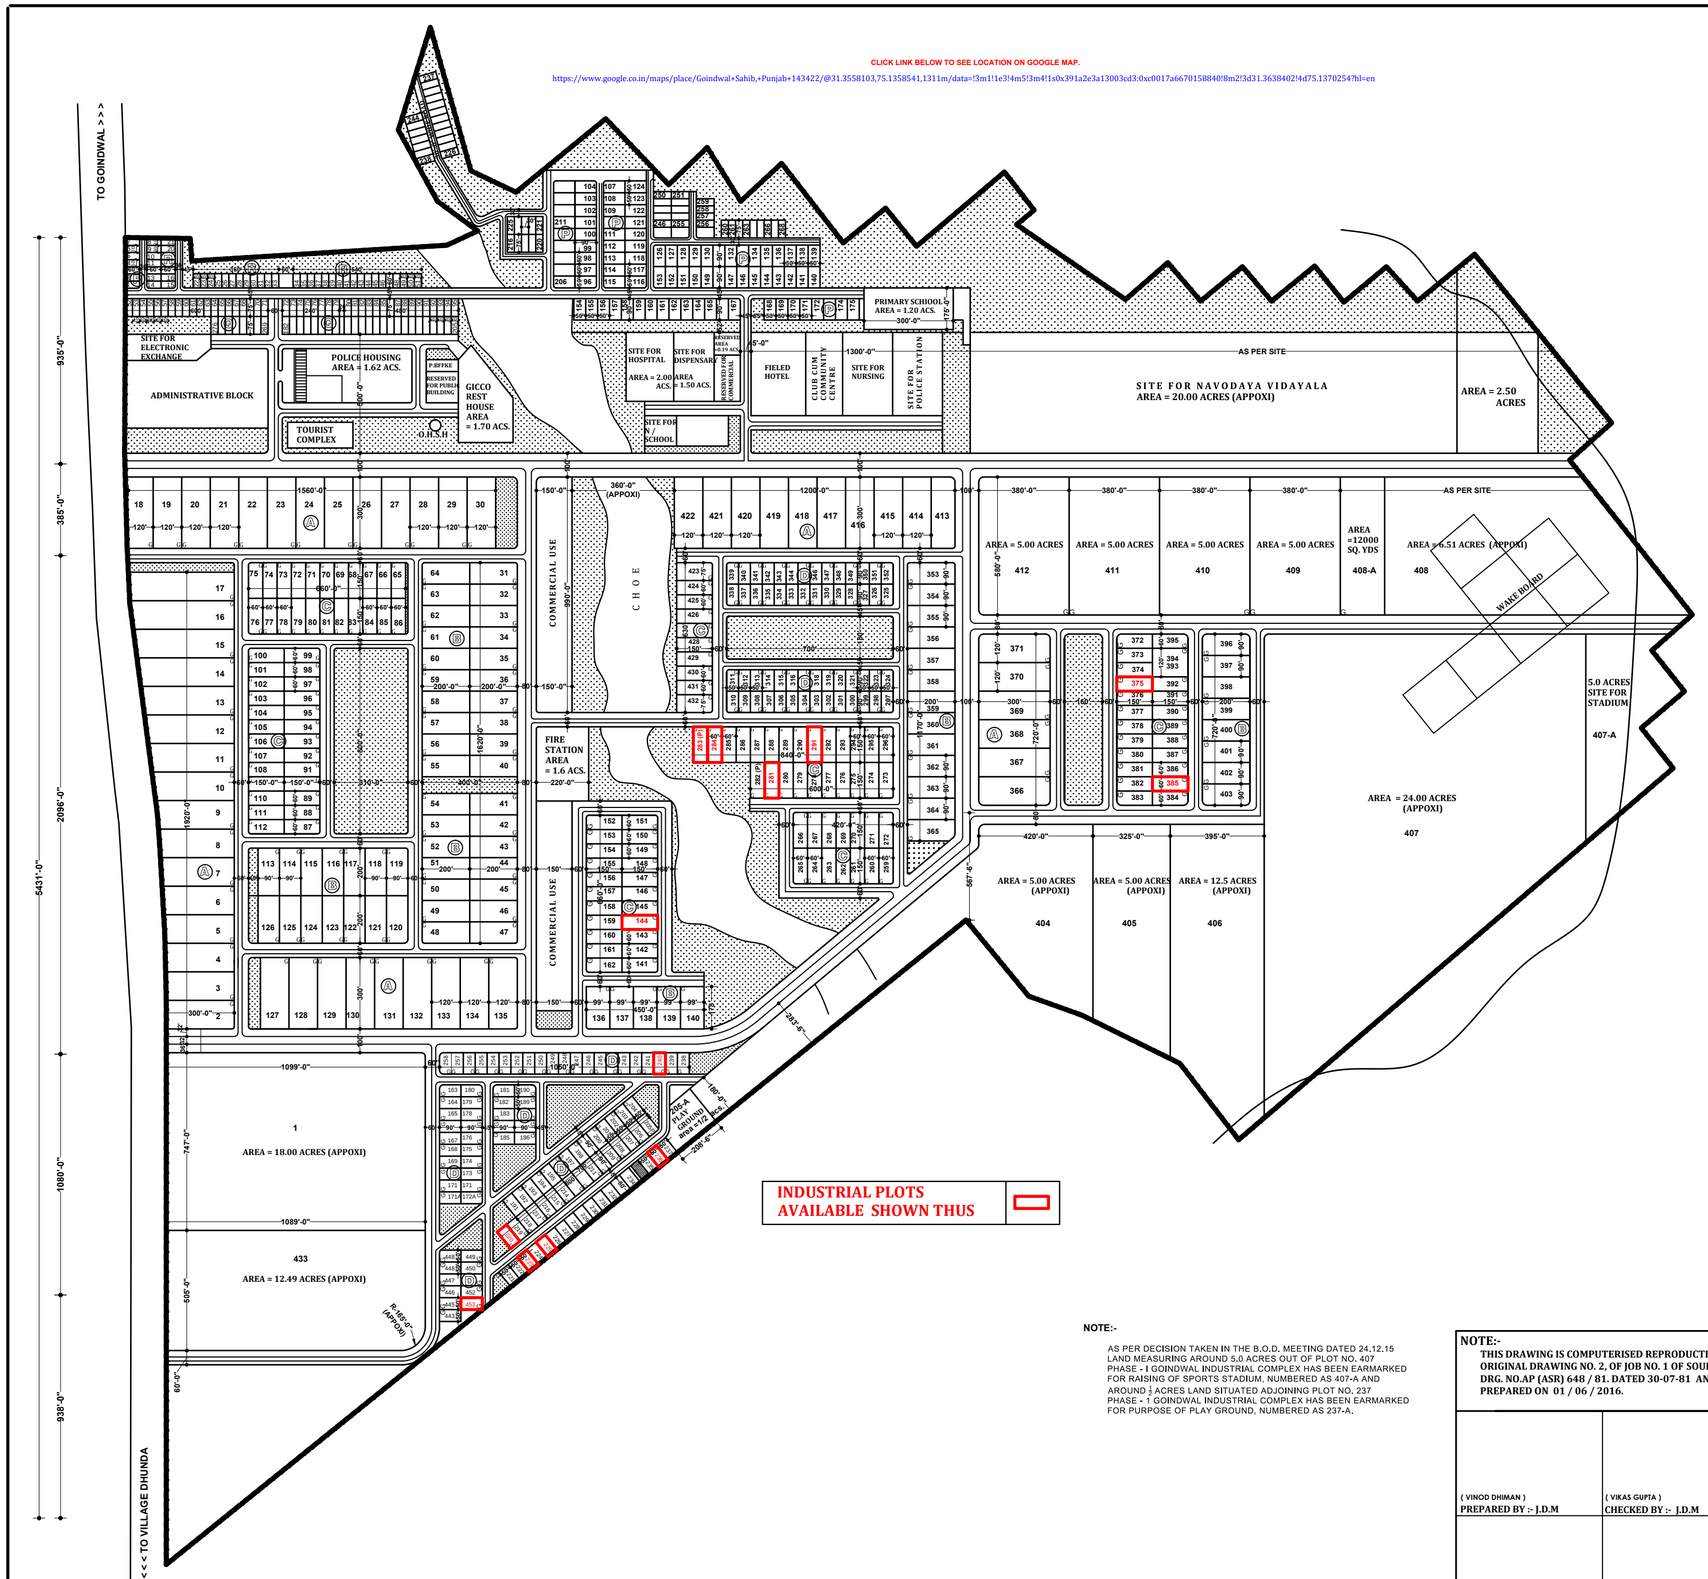

INDUSTRIAL PLOTS AVAILABLE SHOWN THUS

NOTE:-

AS PER DECISION TAKEN IN THE B.O.D. MEETING DATED 24.12.15 LAND MEASURING AROUND 5.0 ACRES OUT OF PLOT NO. 407 PHASE - I GOINDWAL INDUSTRIAL COMPLEX HAS BEEN EARMARKED FOR RAISING OF SPORTS STADIUM. NUMBERED AS 407-A AND AROUND ¼ ACRES LAND SITUATED ADJOINING PLOT NO. 237 PHASE - I GOINDWAL INDUSTRIAL COMPLEX HAS BEEN EARMARKED FOR PURPOSE OF PLAY GROUND, NUMBERED AS 237-A.

NOTE:-

THIS DRAWING IS COMPUTERISED REPRODUCTION OF ORIGINAL DRAWING NO. 2, OF JOB NO. 1 OF SOURCE :- DRG. NO.AP (ASR) 648 / 81. DATED 30-07-81 AND PREPARED ON 01 / 06 / 2016.

(VINOD DHIMAN) PREPARED BY :- J.D.M	(VIKAS GUPTA) CHECKED BY :- J.D.M
(SUKHDEV SINGH) PLANNING OFFICER :-	(J.S RANDHWA) GENERAL MANAGER PLANNING

P S I E C

GOINDWAL SAHIB

LAYOUT PLAN FOR INDUSTRIAL FOCAL POINT AT GOINDWAL SAHIB, PHASE:- I

DETAIL OF INDUSTRIAL PLOTS:-

S. NO.		CATEGORY OF PLOT	SIZE	NO. OF PLOTS
01	A	4000 SQ. YDS. PLOT	120'-0" X 300'-0"	54
02	B	2000 SQ. YDS. PLOT	90'-0" X 200'-0"	74
03	C	1000 SQ. YDS. PLOT	60'-0"X 150'-0"	142
04	D	500 SQ. YDS. PLOT	50'-0" X 90'-0"	165
05	E	ABOVE 4000 SQ. YDS. PLOT		11

DETAIL OF RESIDENTIAL PLOTS

S. NO.		CATEGORY OF PLOT	SIZE	NO. OF PLOTS
01	P	500 SQ. YDS. PLOT	50'-0"X 90'-0"	89
02	Q	250 SQ. YDS. PLOT	30'-0" X 75'-0"	44
03	R	200 SQ. YDS. PLOT	30'-0"X 60'-0"	51

NOTE:-

1) AFTER THE JOINT INSPECTION BY THE C.E. (P.S.I.E.C.) & C.E. (GIICO) THE C/C DISTANCES OF ROADS ALONG WITH ROAD FROM GOINDWAL TO DHUNDA HAVE BEEN MARKED ON THE PLAN.
2) LAYOUT HAS BEEN REVISED AFTER THE DISCUSSION WITH C.E. (GIICO.) ON 16.11.81.
3) LAYOUT HAS BEEN REVISED FOR LOCATION OF ROAD ON 27.01.82.
4) SCHEME BOUNDARY HAS BEEN AMENDED AS PER SURVEY SUBMITTED BY S.D.E. -1 (P.H.) GIICO. DATED 04.02.82.
5) LAYOUT HAS BEEN AMENDED ON DATED 28.07.1982.
6) THE LAYOUT HAS BEEN AMENDED ON DATED 12.10.82. FOR BOUNDARY LINE AND PLOT OF SPINFED. AMENDED OF BOUNDARY LINE IS DONE ACCORDING TO THE POSITION MARKED AND SENT BY E.E. CONT.II VIDE LETTER DATED 07.10.82.
7) THE POSITIONS OF GURUDWARA BAULI SAHIB DERA (MAHANT) AND WAKF-BOARD HAS BEEN MARKED AS PER DRAWING RECEIVED FROM E.E. CONST. I VIDE LETTER NO. BR 31/ 658 DATED 21.11.83.
8) TWO MORE PLOTS NO. 171-A AND 172-A HAS BEEN CARVED OUT AS PER INFORMATON GIVEN BY THE E.E./ GIICO. GOINDWAL VIDE NO. GIICO/BR/31/ 88 /01 DATED 04.01.88.
9) THE SIXE OF PLOT NO. 136 TO 140 HAVE BEEN AMENDED AS 99'-0" X 178'-0" AS AGAINST 90'-0" X 200'-0" HAS ALREADY PLANNED AS ORDER OF WORTHY C.E. VIDE LETTER NO. GIICO/CED/BBH 136 DATED 19.09.88.
10) 12'-0" WIDE ACCESS TO THE LAND OF MAHANT HAS BEEN SHIFTED FROM ITS EXISTING POSITION AS PER LETTER NO. GIICO / CED / 4- 4 / VOL. III / 90 / 2484-85. DATED 29.05.90.
11) AS PER THE ORDER OF WORTHY M.D. ON DATED. 15.04.11 12000 SQ.YARDS. AREA HAS BEEN KEPT RESERVED FOR M/S MILK FOOD PVT. LTD. NUMBERED AS 408-A OUT OF PLOT NO. 408.
12) AS PER LETTER OF CHIEF TOWN PLANNER PUNJAB NO. 2268 C.T.P (PB) SG 34. DATED 26-07-91. LAND ADDJOING COMMERCIAL SITE POCKET A EARLIER MARKED FOR COMMUNITY CENTRE HAS BEEN CONVERTED INTO SITE FOR FIRE STATION

SOURCE :-DRG. NO.AP (ASR) 648 / 81 DATED 30-07-81

OFFICE OF THE CHIEF ENGINEER, PUNJAB SMALL SCALE INDUSTRIES & EXPORT CORPORATION UDYOG BHAWAN, SECTOR:-17, CHANDIGARH.

SCALE :- 220'-0" TO AN INCH	TRACED BY :- Sd/-
DRAWN BY:-	CHECKED BY :-
Sd/- DRAWN BY:- (VIJAY MALHOTRA)	N
JOB NO. 1 / DRG. NO. 2	
Sd/- ASSTT. ENGINEER DESIGN:-	Sd/- CHIEF ENGINEER